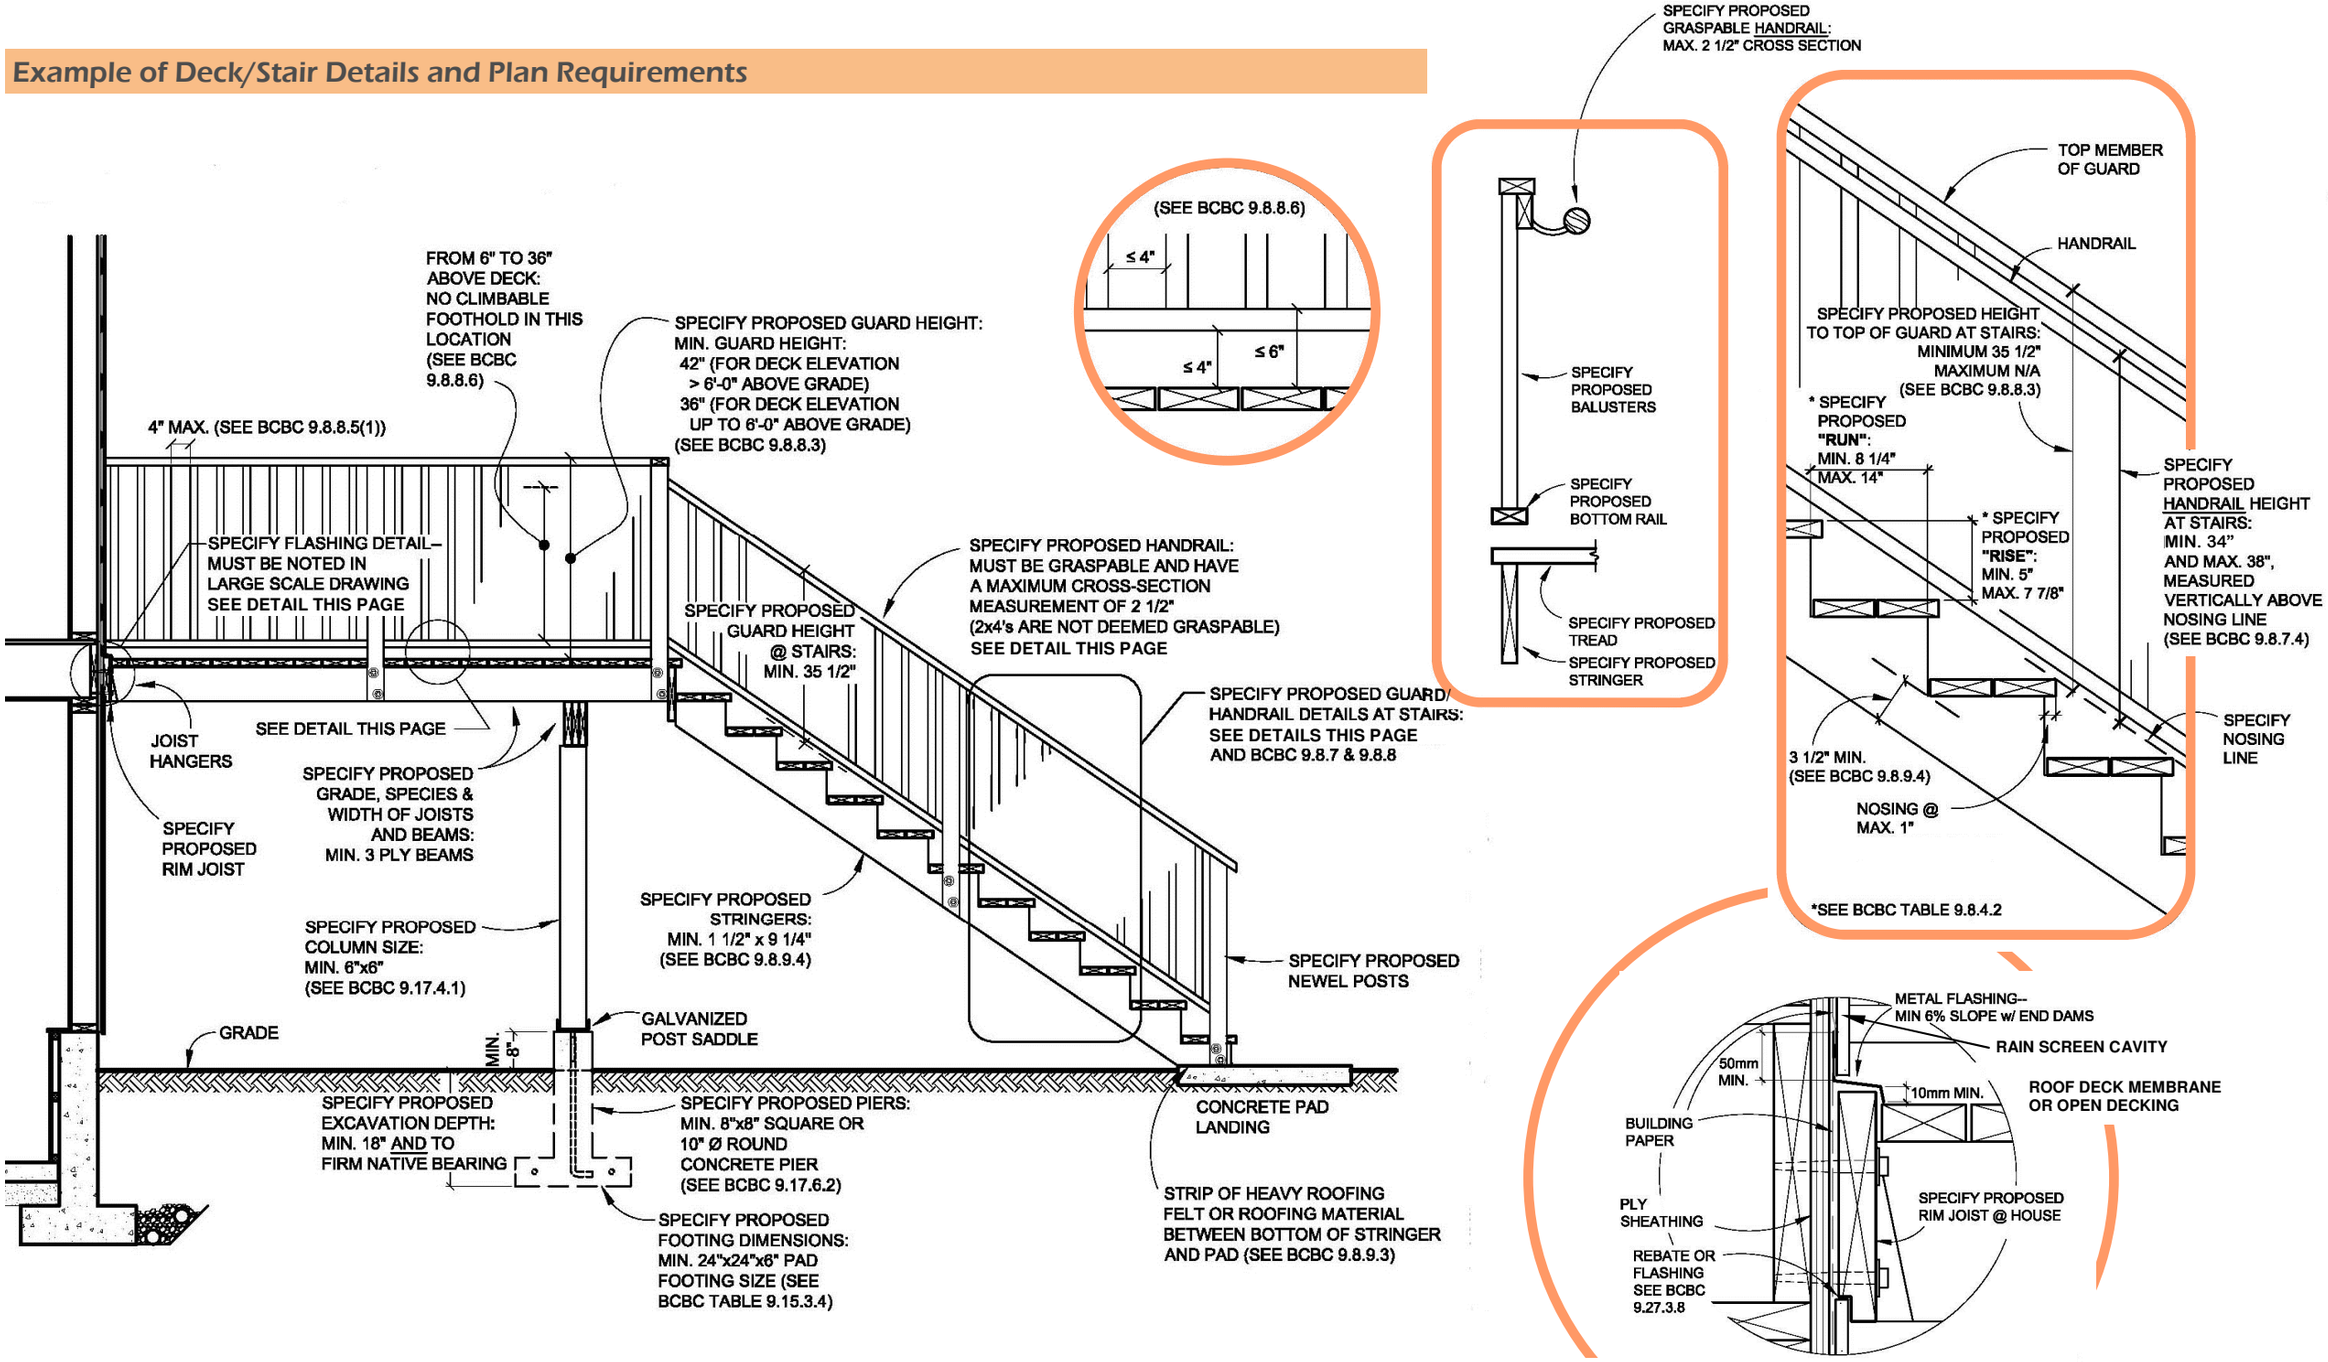Example of Deck/Stair Details and Plan Requirements